


1 30TH FL STAIR ERECTION FRAMING PLAN

SCALE: 1:24

**REF CD: S-130, A-230**

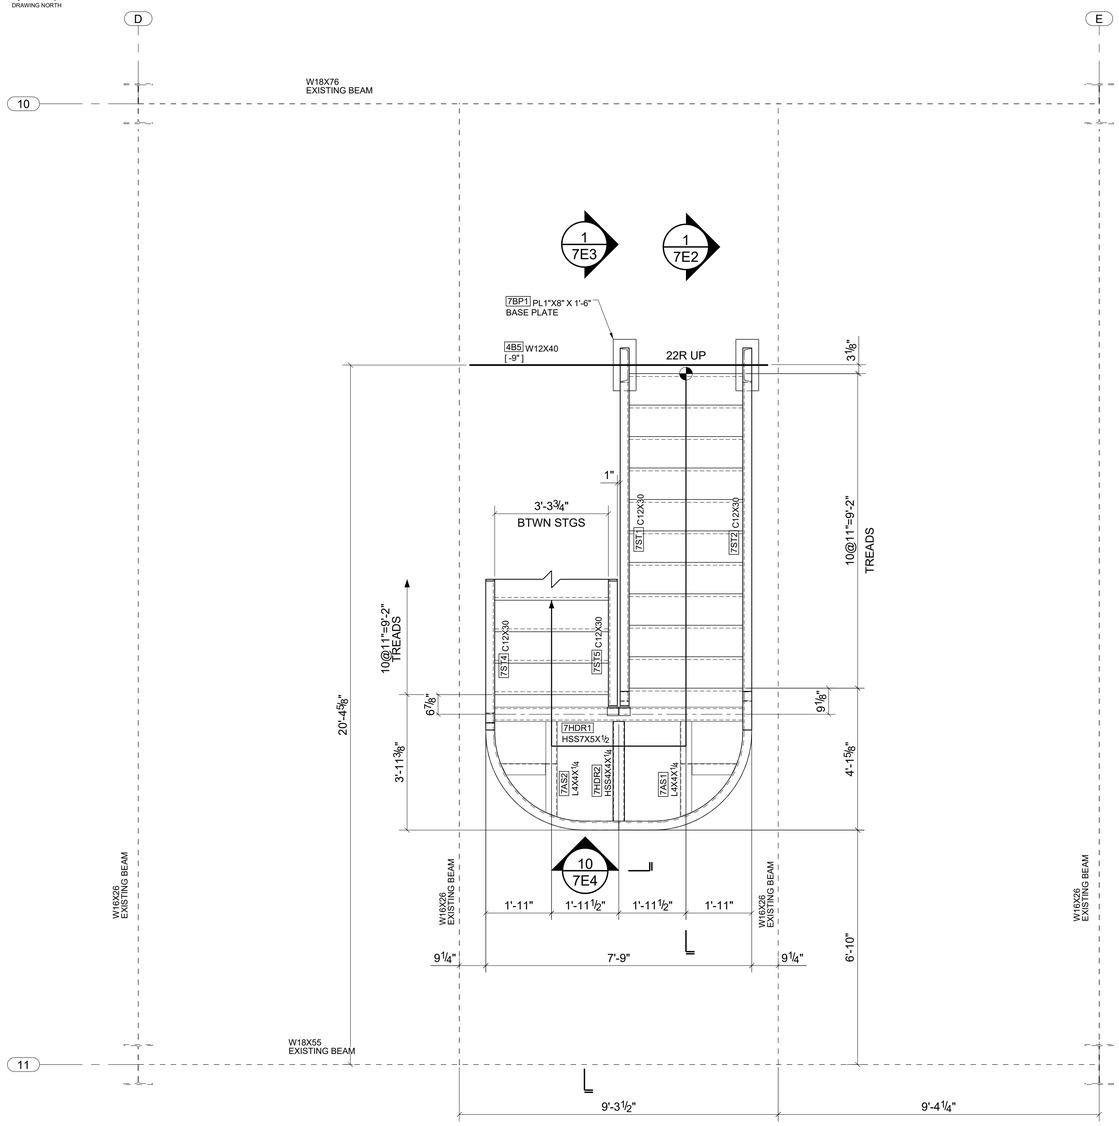


2 31TH FL STAIR ERECTION FRAMING PLAN

SCALE: 1:24

**REF CD: S-131, A-231**

GENERAL NOTES:

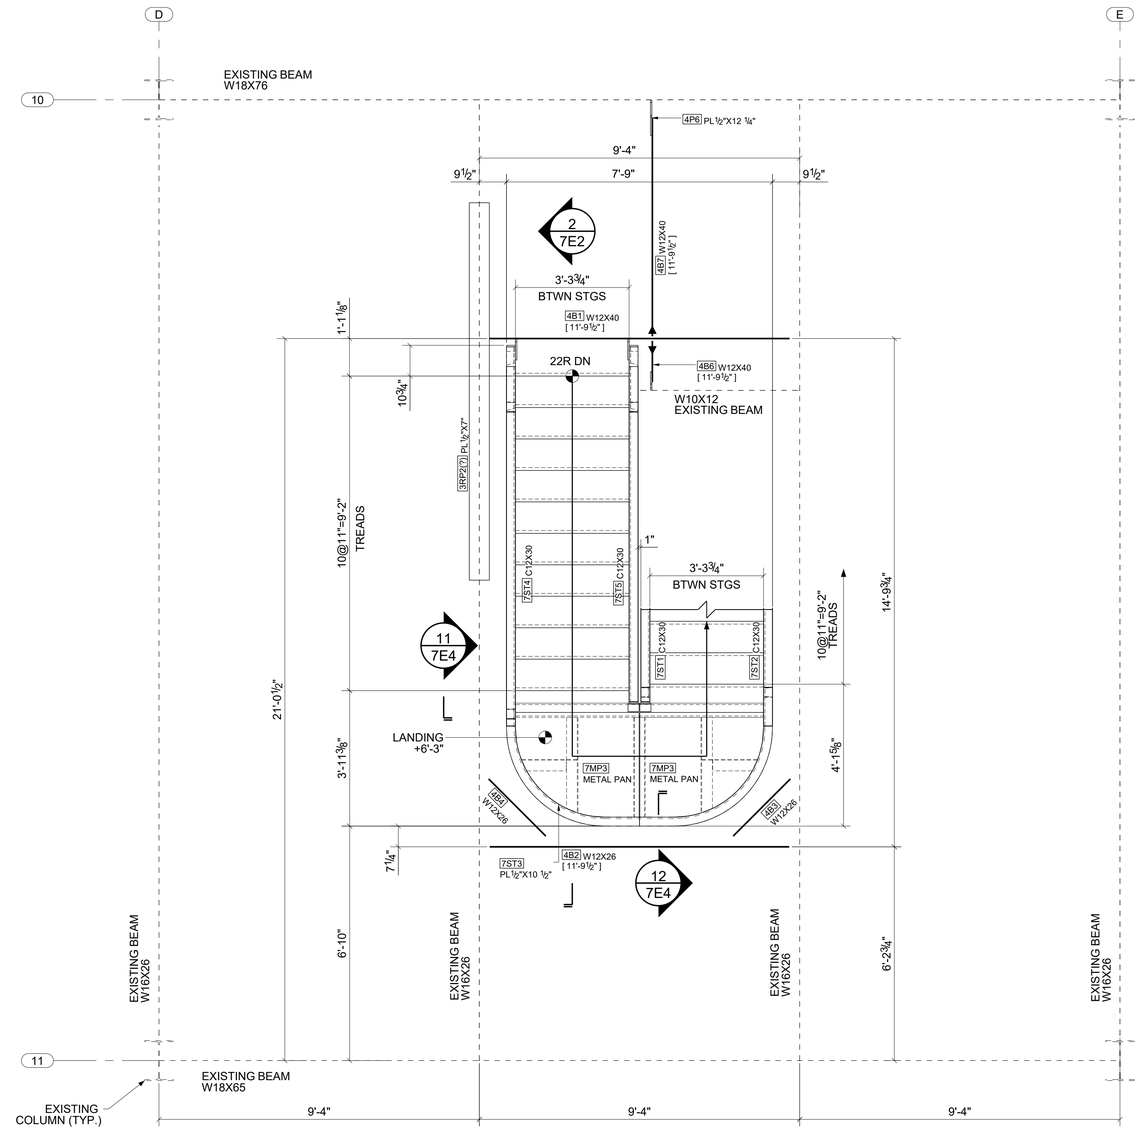1. INDICATES NEW STEEL
2. INDICATES EXISTING STEEL

SHOP DWG NUMBER
ASSEMBLY IDENTIFYING LETTER
ASSEMBLY POSITION ON DWG #
ASSEMBLY PROFILE

15 C 2 HSS5X5X½

Tekla Structures