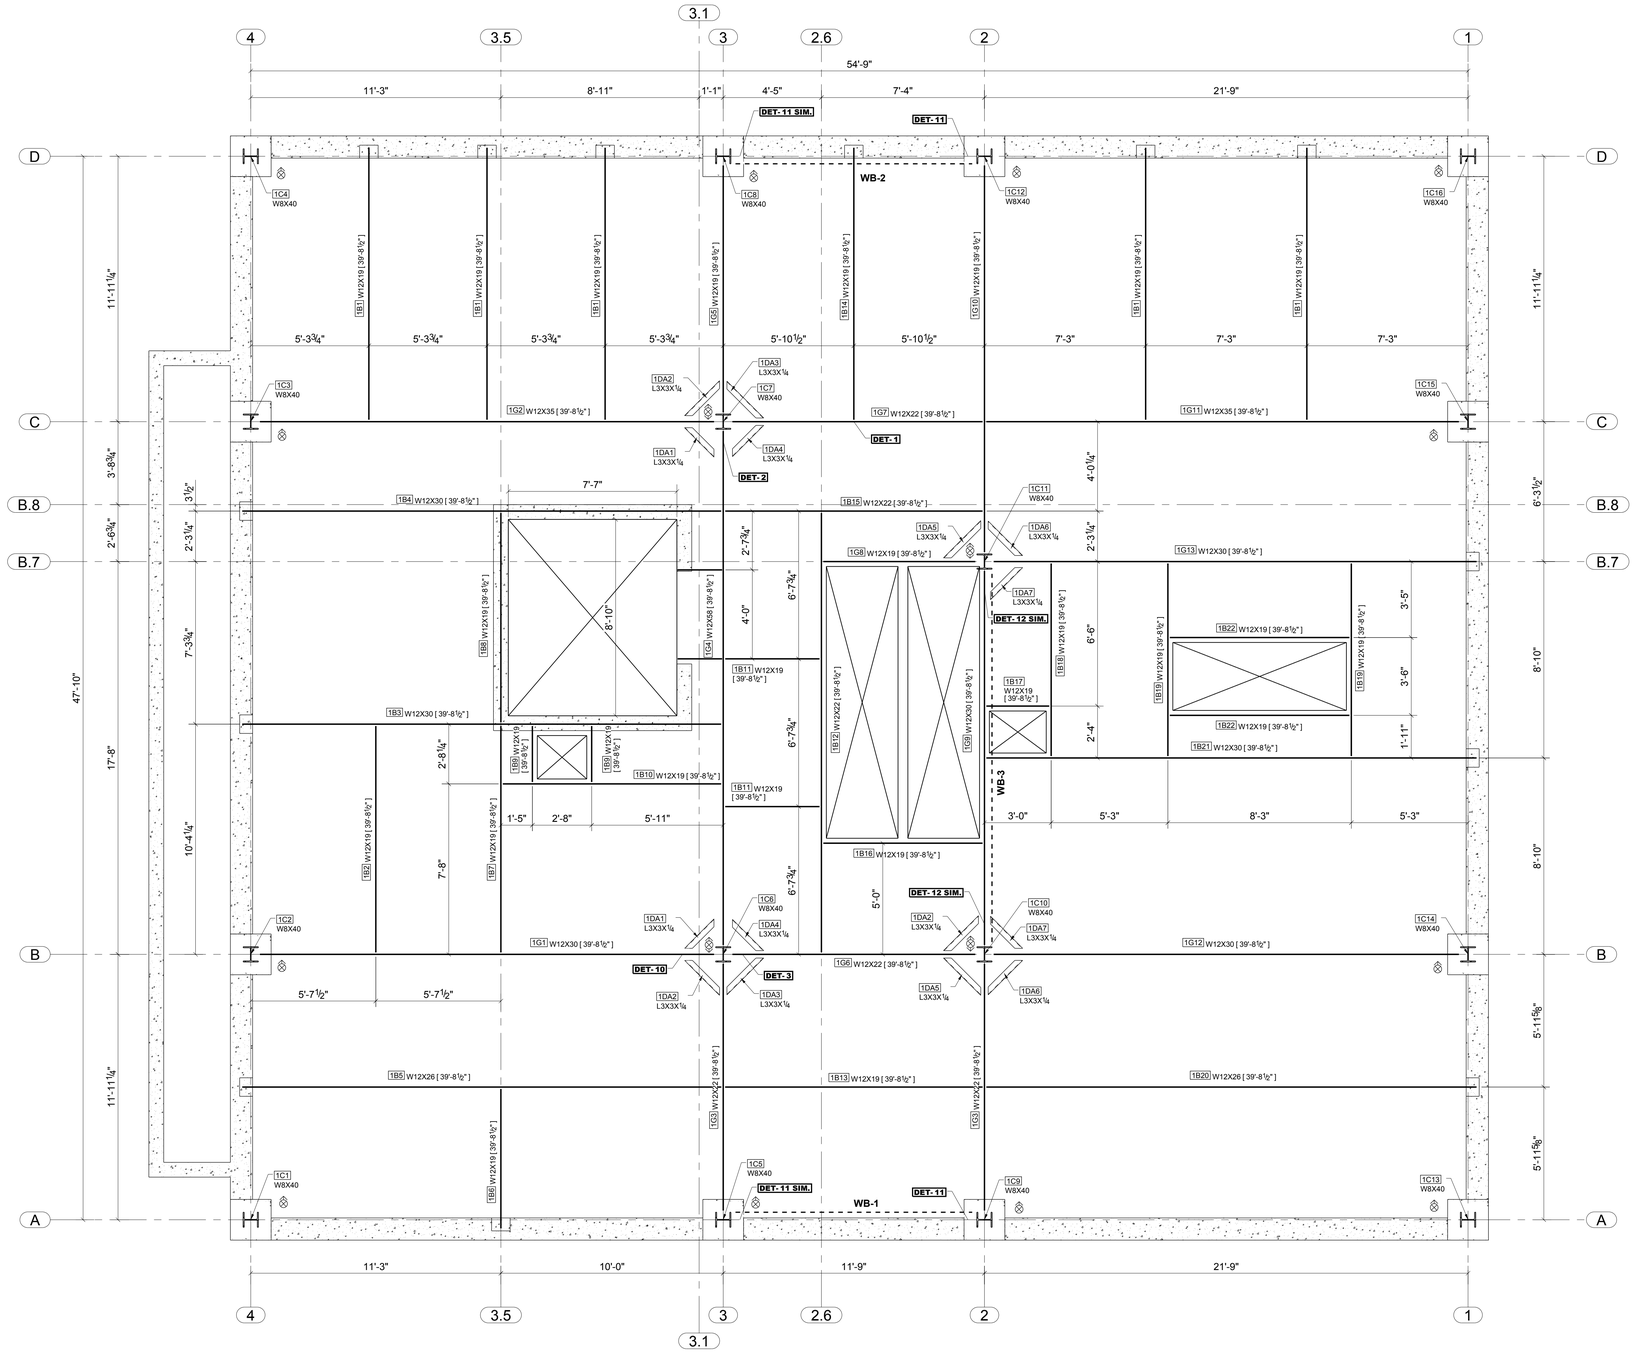

1 1ST FLOOR FRAMING PLAN
SCALE: 1:32

NOTE:

1. 2½" N.W. CONCRETE ON 2" GALVANIZED LOK FLOOR 20 GAGE METAL DECK (TOTAL DEPTH 4½") REINF. W/6x6 - W1.4xW1.4 W.W.M. (TYP.) U.O.N.

[...+/-...] 2. INDICATES TOP OF STEEL ELEVATION

3. INDICATES COL. UP/ COL. DOWN/ COL. UP & DOWN

4. INDICATES FULL MOMENT CONNECTION

WB-1 5. INDICATES WIND BRACED FRAME. SEE ELEVATIONS

Tekla Structures